


IF THIS DRAWING IS NOT 24" X 36" IT IS A REDUCED PRINT, SCALE ACCORDINGLY

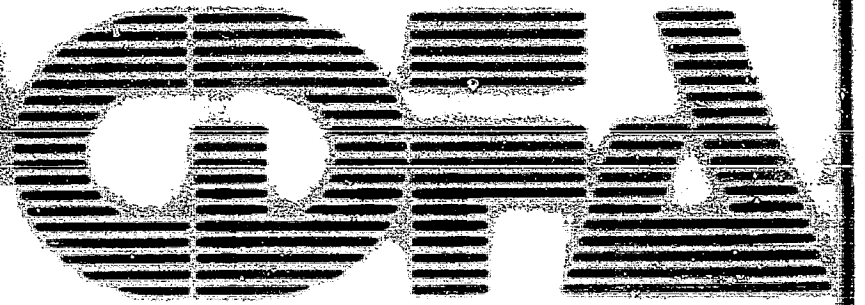

CHARLES D. FLAYHAN ASSOCIATES INC.
880 CANAL STREET STAMFORD, CT. 06902
203 348-4300



CABINETWORK SCHEDULE

CABINET FINISHES

CABINET HARDWARE




FLOOR	CW NO	DESCRIPTION	LOCATION	ELEVATION		DETAIL		FINISH				HARDWARE						REMARKS	FURNISH & INSTALL BY
				ELEV NO	DWG NO	DET NO	DWG NO	EXTR	INTR	TOP	FILLER	LOCK	HINGE	PULL	CATCH	DRAWER SLIDES	MISC.		
105TH FLOOR	1	TRADING TABLE	SPACE NO.4	2,2A,3,5	9	1,2,3,3,5,6,7,10	10	F-1	F-3	F-4	—	H-3	—	—	—	H-4	H-1,H-2		
	2	TRADING TABLE	SPACE NO.4	1,1A,3,4	9	1,2,3,4,5,6,7,10	10	F-1	F-3	F-4	—	H-3	—	—	—	H-4	H-1,H-2		
	3	WALL MOUNTED SURF FOR C.R.T. MONITORS	SPACE NO.4	4	8	5,6	8	F-1	—	—	—	—	—	—	—	—	—		
	4	C.R.T. SHELVES	SPACE NO.5	1	8	3	8	F-1	—	—	F-4	—	—	—	—	—	—		

F-1	PLASTIC LAMINATE: FORMICA #941-GS ANGOLA BROWN	H-1	SPRING LATCH WITH FLUSH RING PULLS U.S. 220 FINISH
F-2	WHITE TECH. CLEAR LACQUER FINISH FOR DRAWER INTERIORS	H-2	2"x4" TIGHT JOINT FASTENERS
F-3	FLAT BLACK PAINT	H-3	DRAWER LOCKS, KEYS SEPARATELY
F-4	PAINT TO MATCH LAMINATE	H-4	DRAWER SLIDES ACCURIDE #C-2006

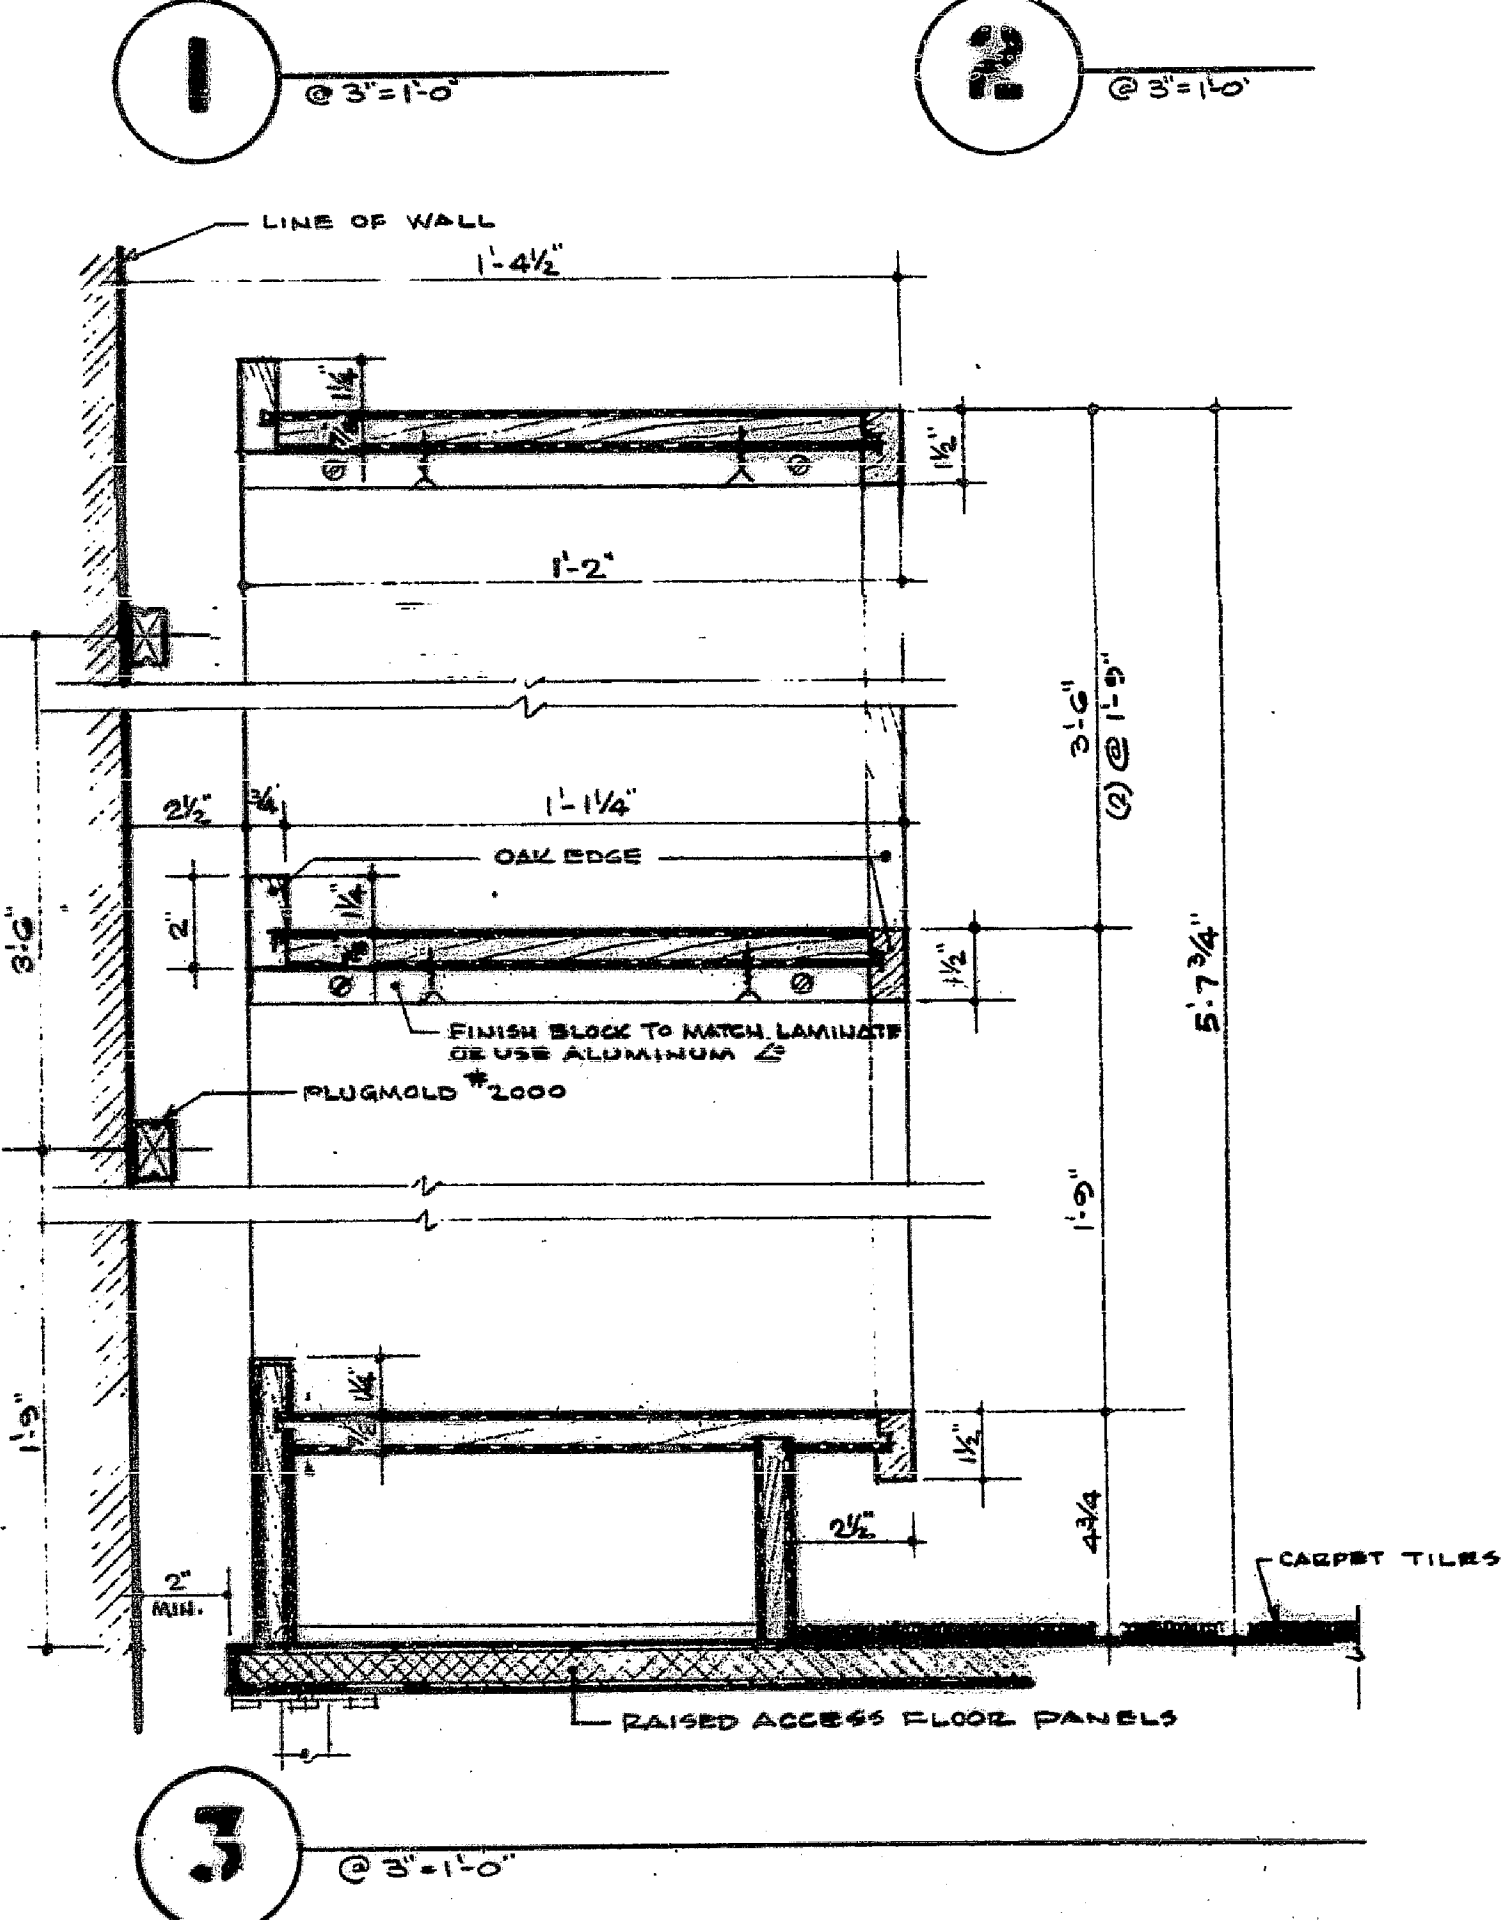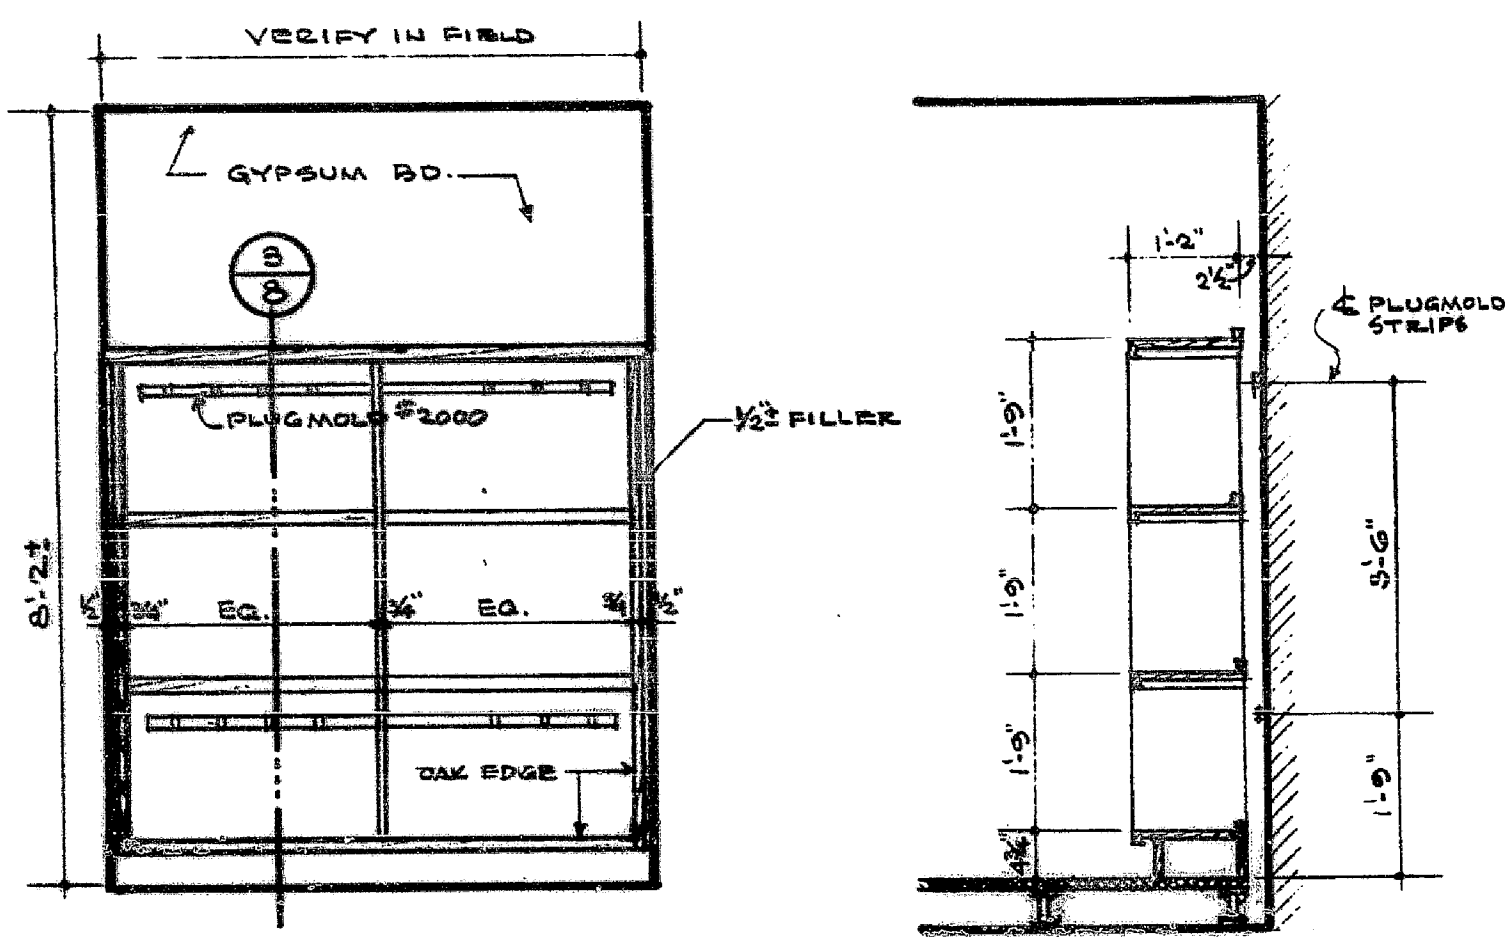

DETAILS OF C.R.T. MONITOR SHELVES
SPACE NO. 5

CW 4

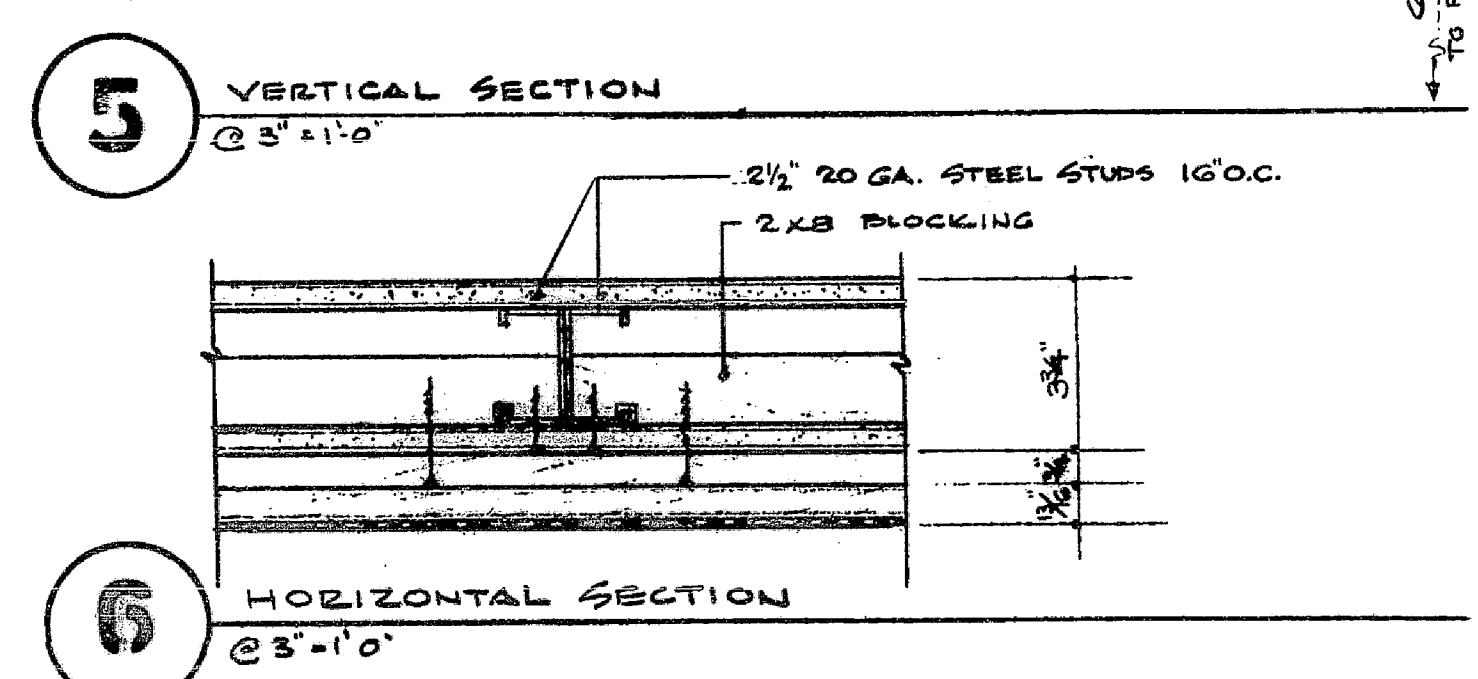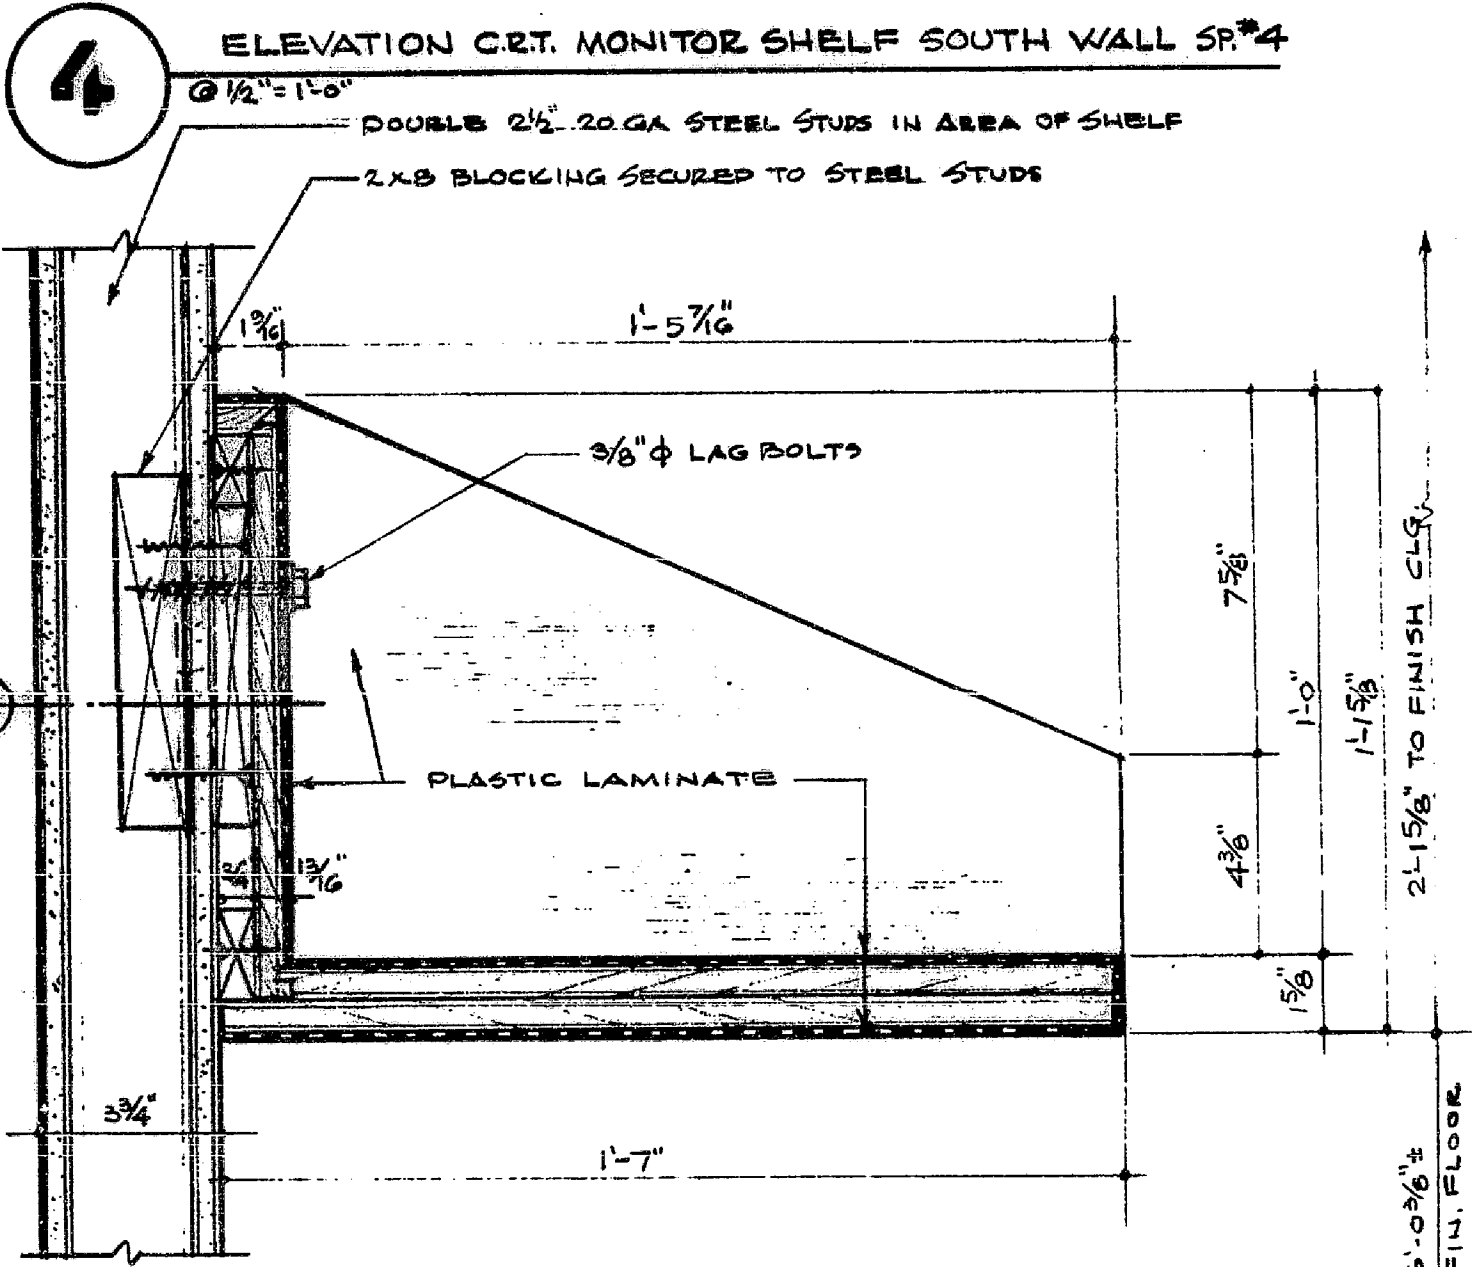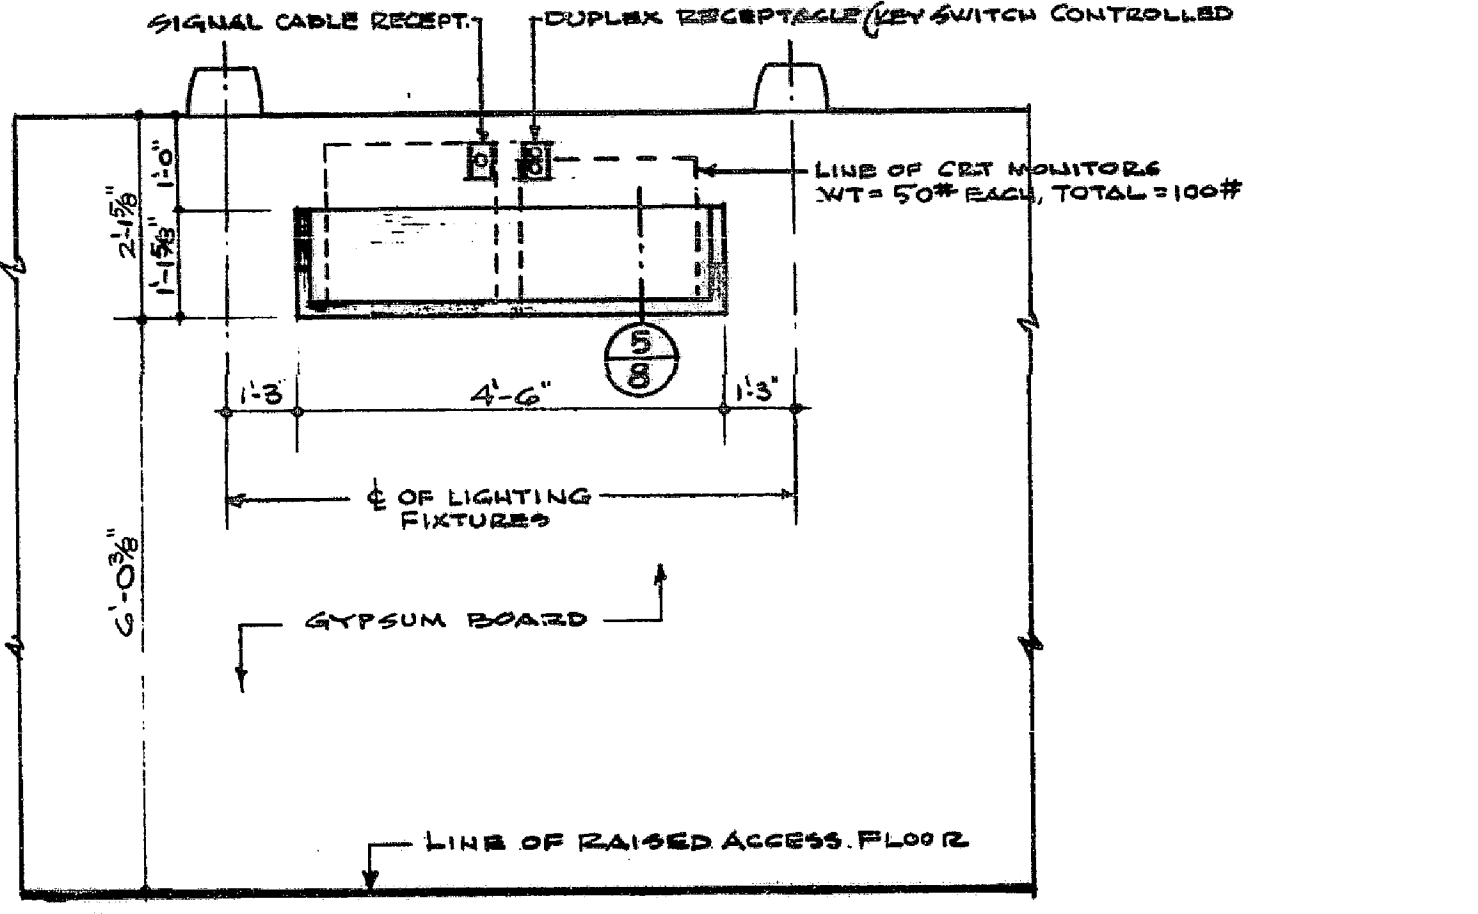

DETAILS OF C.R.T. MONITOR SHELF
SOUTH WALL SPACE NO. 4

CW 3

PHASE
F
TAA NO. 3104

DATE	ISSUED TO	PR.	TR.
2-7-84	PORT AUTHORITY FOR APPROVAL CIVALE CORP. FOR RIDS C.F.S.C. FOR RECORD	10	1
1-18-85	PORT AUTHORITY FOR APPROVAL CIVALE CORP. FOR INFORMATION C.F.S.C. FOR RECORD	10	1

NO.	DATE	REVISION	BY
-----	------	----------	----

CANTOR, FITZGERALD
SECURITIES CORP.
105TH FLOOR
ONE WORLD TRADECENTER, NEW YORK, N.Y.

NEW CORPORATE BOND
TRADING ROOM
CABINETWORK SCHEDULE
& MISC. DETAILS

PROJECT NO. 1357A
SCALE AS NOTED
DRAWN BY J.F.F.
CHECKED BY
DATE 12-6-84

DRAWING NO
105F
8